
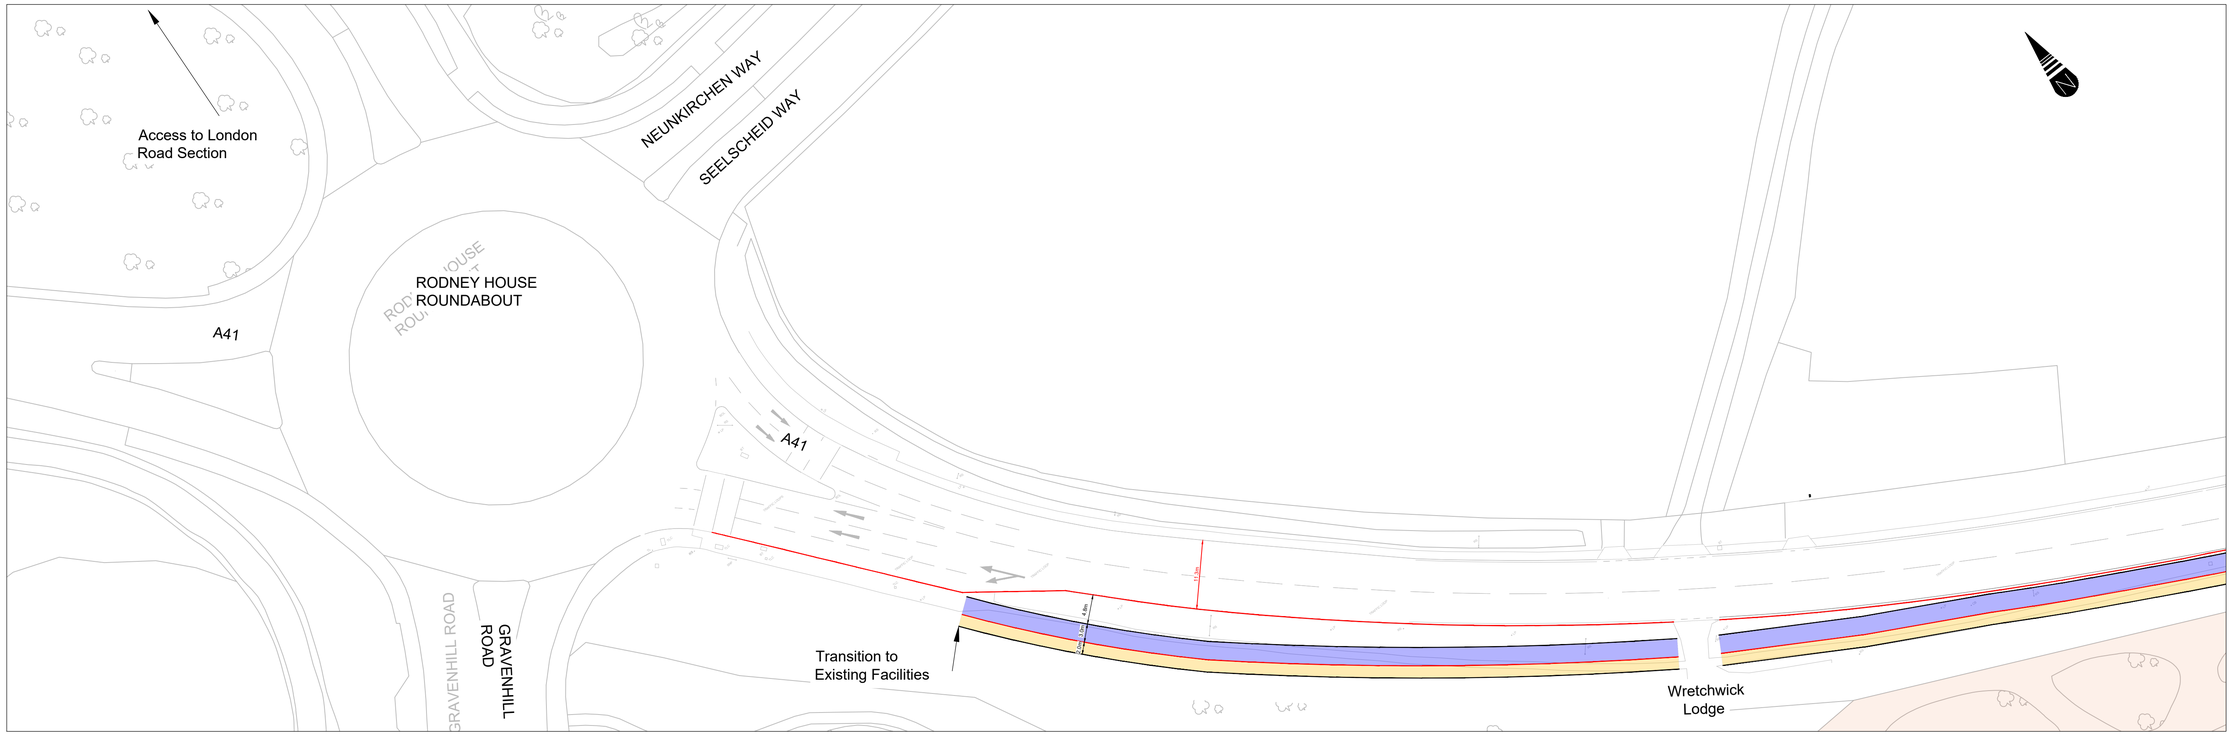


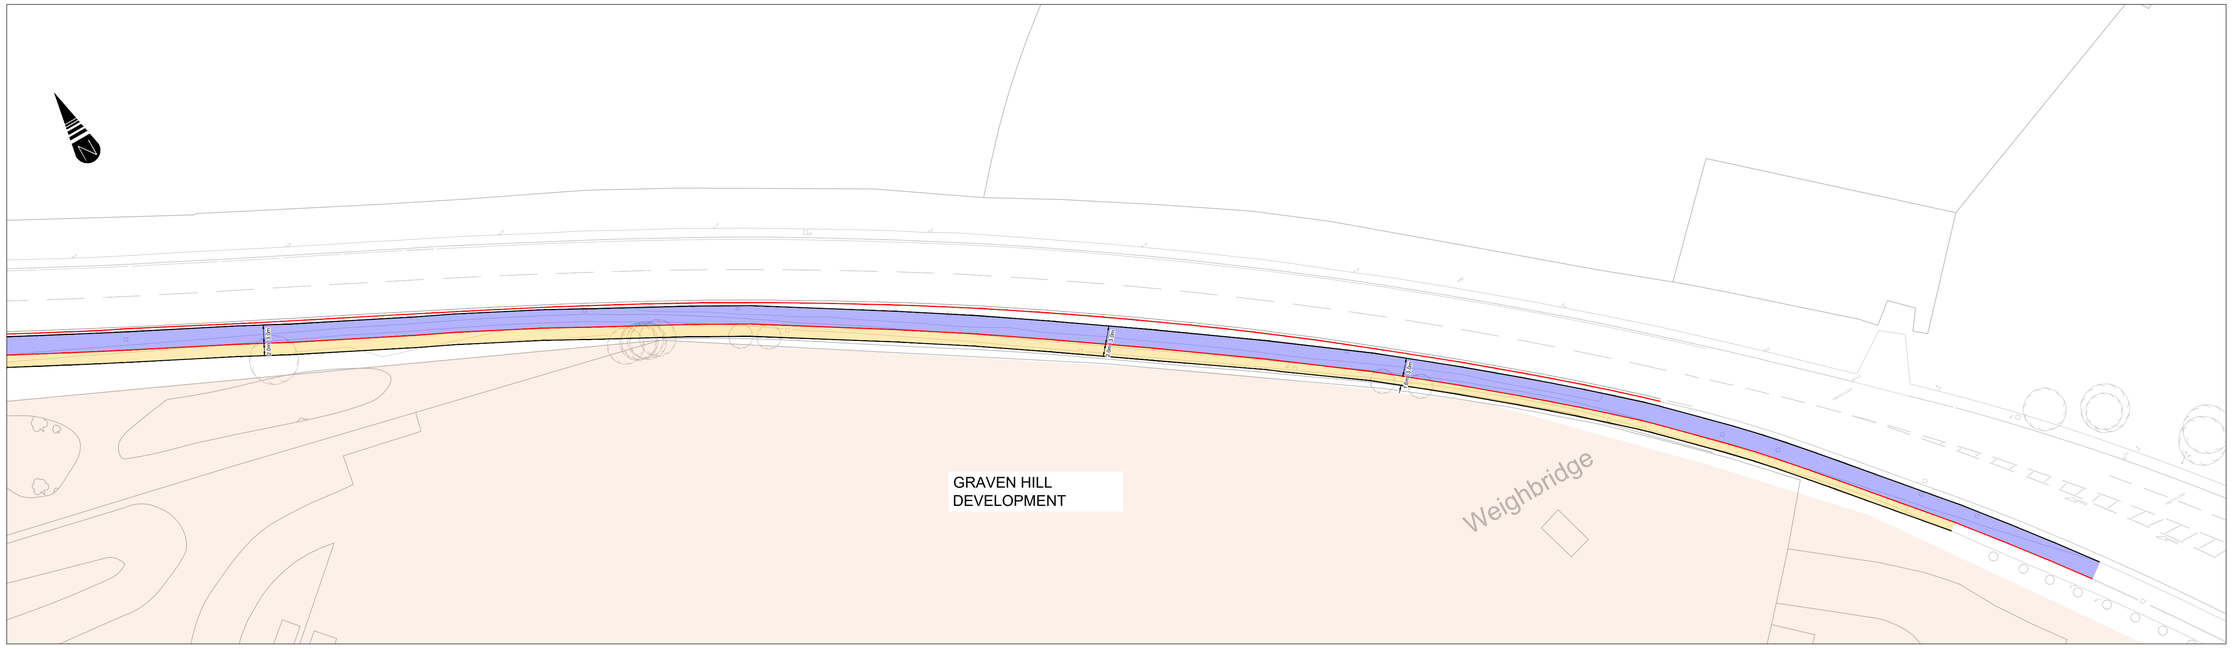

KEY:

- CYCLEWAY
- SHARED PATH
- CARRIAGEWAY
- RAISED CROSSING
- FOOTWAY
- KERBING
- EDGING
- CROSSING TACTILE
- TACTILES (PEDESTRIAN)
- TACTILES (CYCLEWAY)
- HAZARD TACTILES
- VERGE
- TEXTURED BUFF SURFACING
- PROPOSED RESIDENTIAL DEVELOPMENT

© Crown copyright and database rights 2025 Ordnance Survey 100023343.
You are permitted to use this data solely to enable you to respond to, or interact with, the organisation that provided you with the data. You are not permitted to copy, sub-licence, distribute or sell any of this data to third parties in any form.

OXFORDSHIRE COUNTY COUNCIL

MILESTONE INFRASTRUCTURE
A part of Milgroup Services

